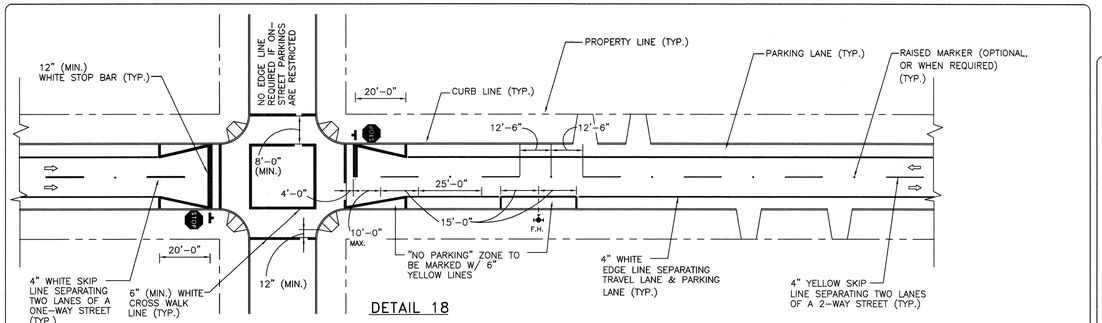

DETAIL 18

TYPICAL PAVEMENT MARKINGS
ON ONE-WAY AND TWO-WAY STREETS

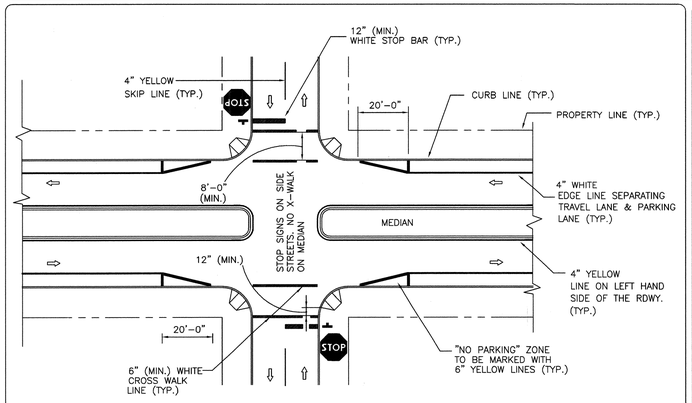

DETAIL 19

TYPICAL PAVEMENT MARKINGS
ON A DIVIDED STREET WITH ONE TRAFFIC
LANE AND PARKING ON EACH SIDE

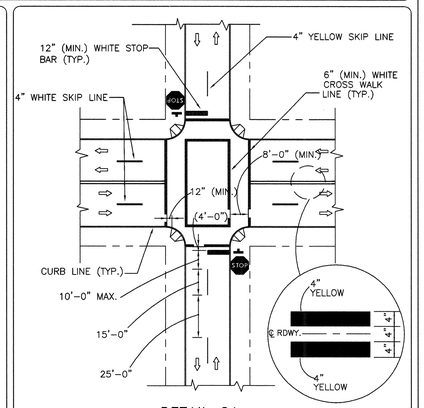

DETAIL 21

TYPICAL PAVEMENT MARKINGS ON A MAJOR
FOUR-LANE STREET WHICH INTERSECTS A
MINOR SIDE-STREET CONTROLLED BY STOP SIGNS

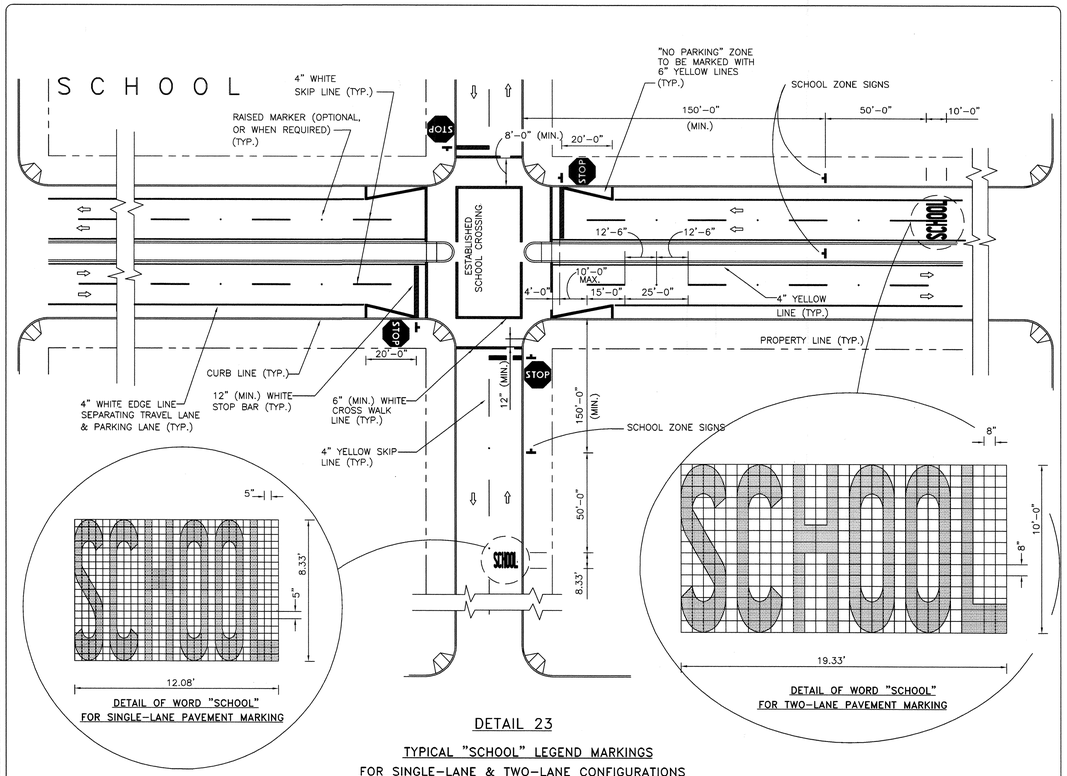

DETAIL 23

TYPICAL "SCHOOL" LEGEND MARKINGS
FOR SINGLE-LANE & TWO-LANE CONFIGURATIONS

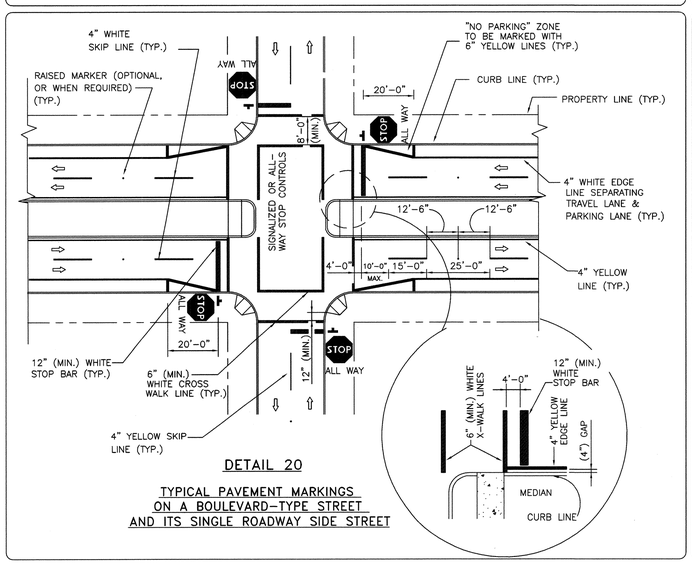

DETAIL 20

TYPICAL PAVEMENT MARKINGS
ON A BOULEVARD-TYPE STREET
AND ITS SINGLE ROADWAY SIDE STREET

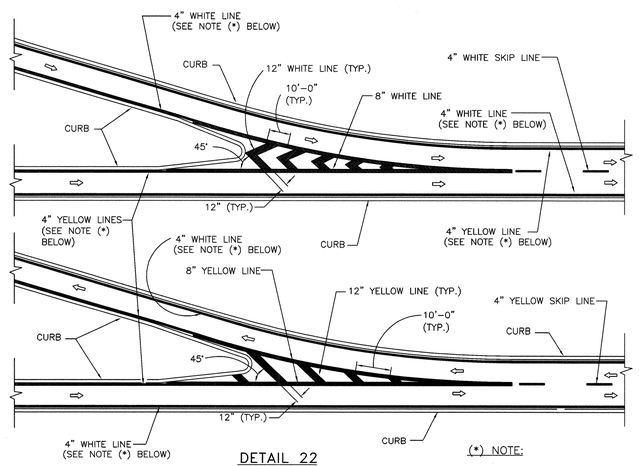

DETAIL 22

TYPICAL GORE MARKINGS
FOR ONE-WAY AND TWO-WAY STREETS

(*) NOTE:

4" WHITE & YELLOW EDGE LINES ARE OPTIONAL FOR CITY'S STREETS

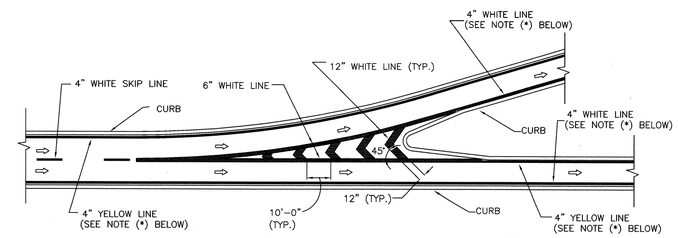

GENERAL NOTE:

FOR LEGEND AND GENERAL NOTES, SEE DWG. STD12.

THE SELECTION AND USE OF THESE DETAILS, WHILE DESIGNED IN ACCORDANCE WITH GENERALLY ACCEPTED ENGINEERING PRINCIPLES AND PRACTICES, IS THE SOLE RESPONSIBILITY OF THE USER AND SHOULD NOT BE USED WITHOUT CONSULTING A LOUISIANA REGISTERED PROFESSIONAL ENGINEER.

CITY OF NEW ORLEANS
DEPARTMENT OF PUBLIC WORKS
ENGINEERING DIVISION

TYPICAL APPLICATION
OF
PAVEMENT MARKINGS

DRAWN BY:	REVIEWED BY:	RECOMMENDED BY:
R. FERGUSON	A.Y. N.S.	NGUYEN D. PHAN, CHIEF ENGINEER
DATE: 12-16-2009	SCALE: AS NOTED	APPROVED: ROBERT C. MENDOZA, DIRECTOR 12-16-09

DRAWING No.

STD14